




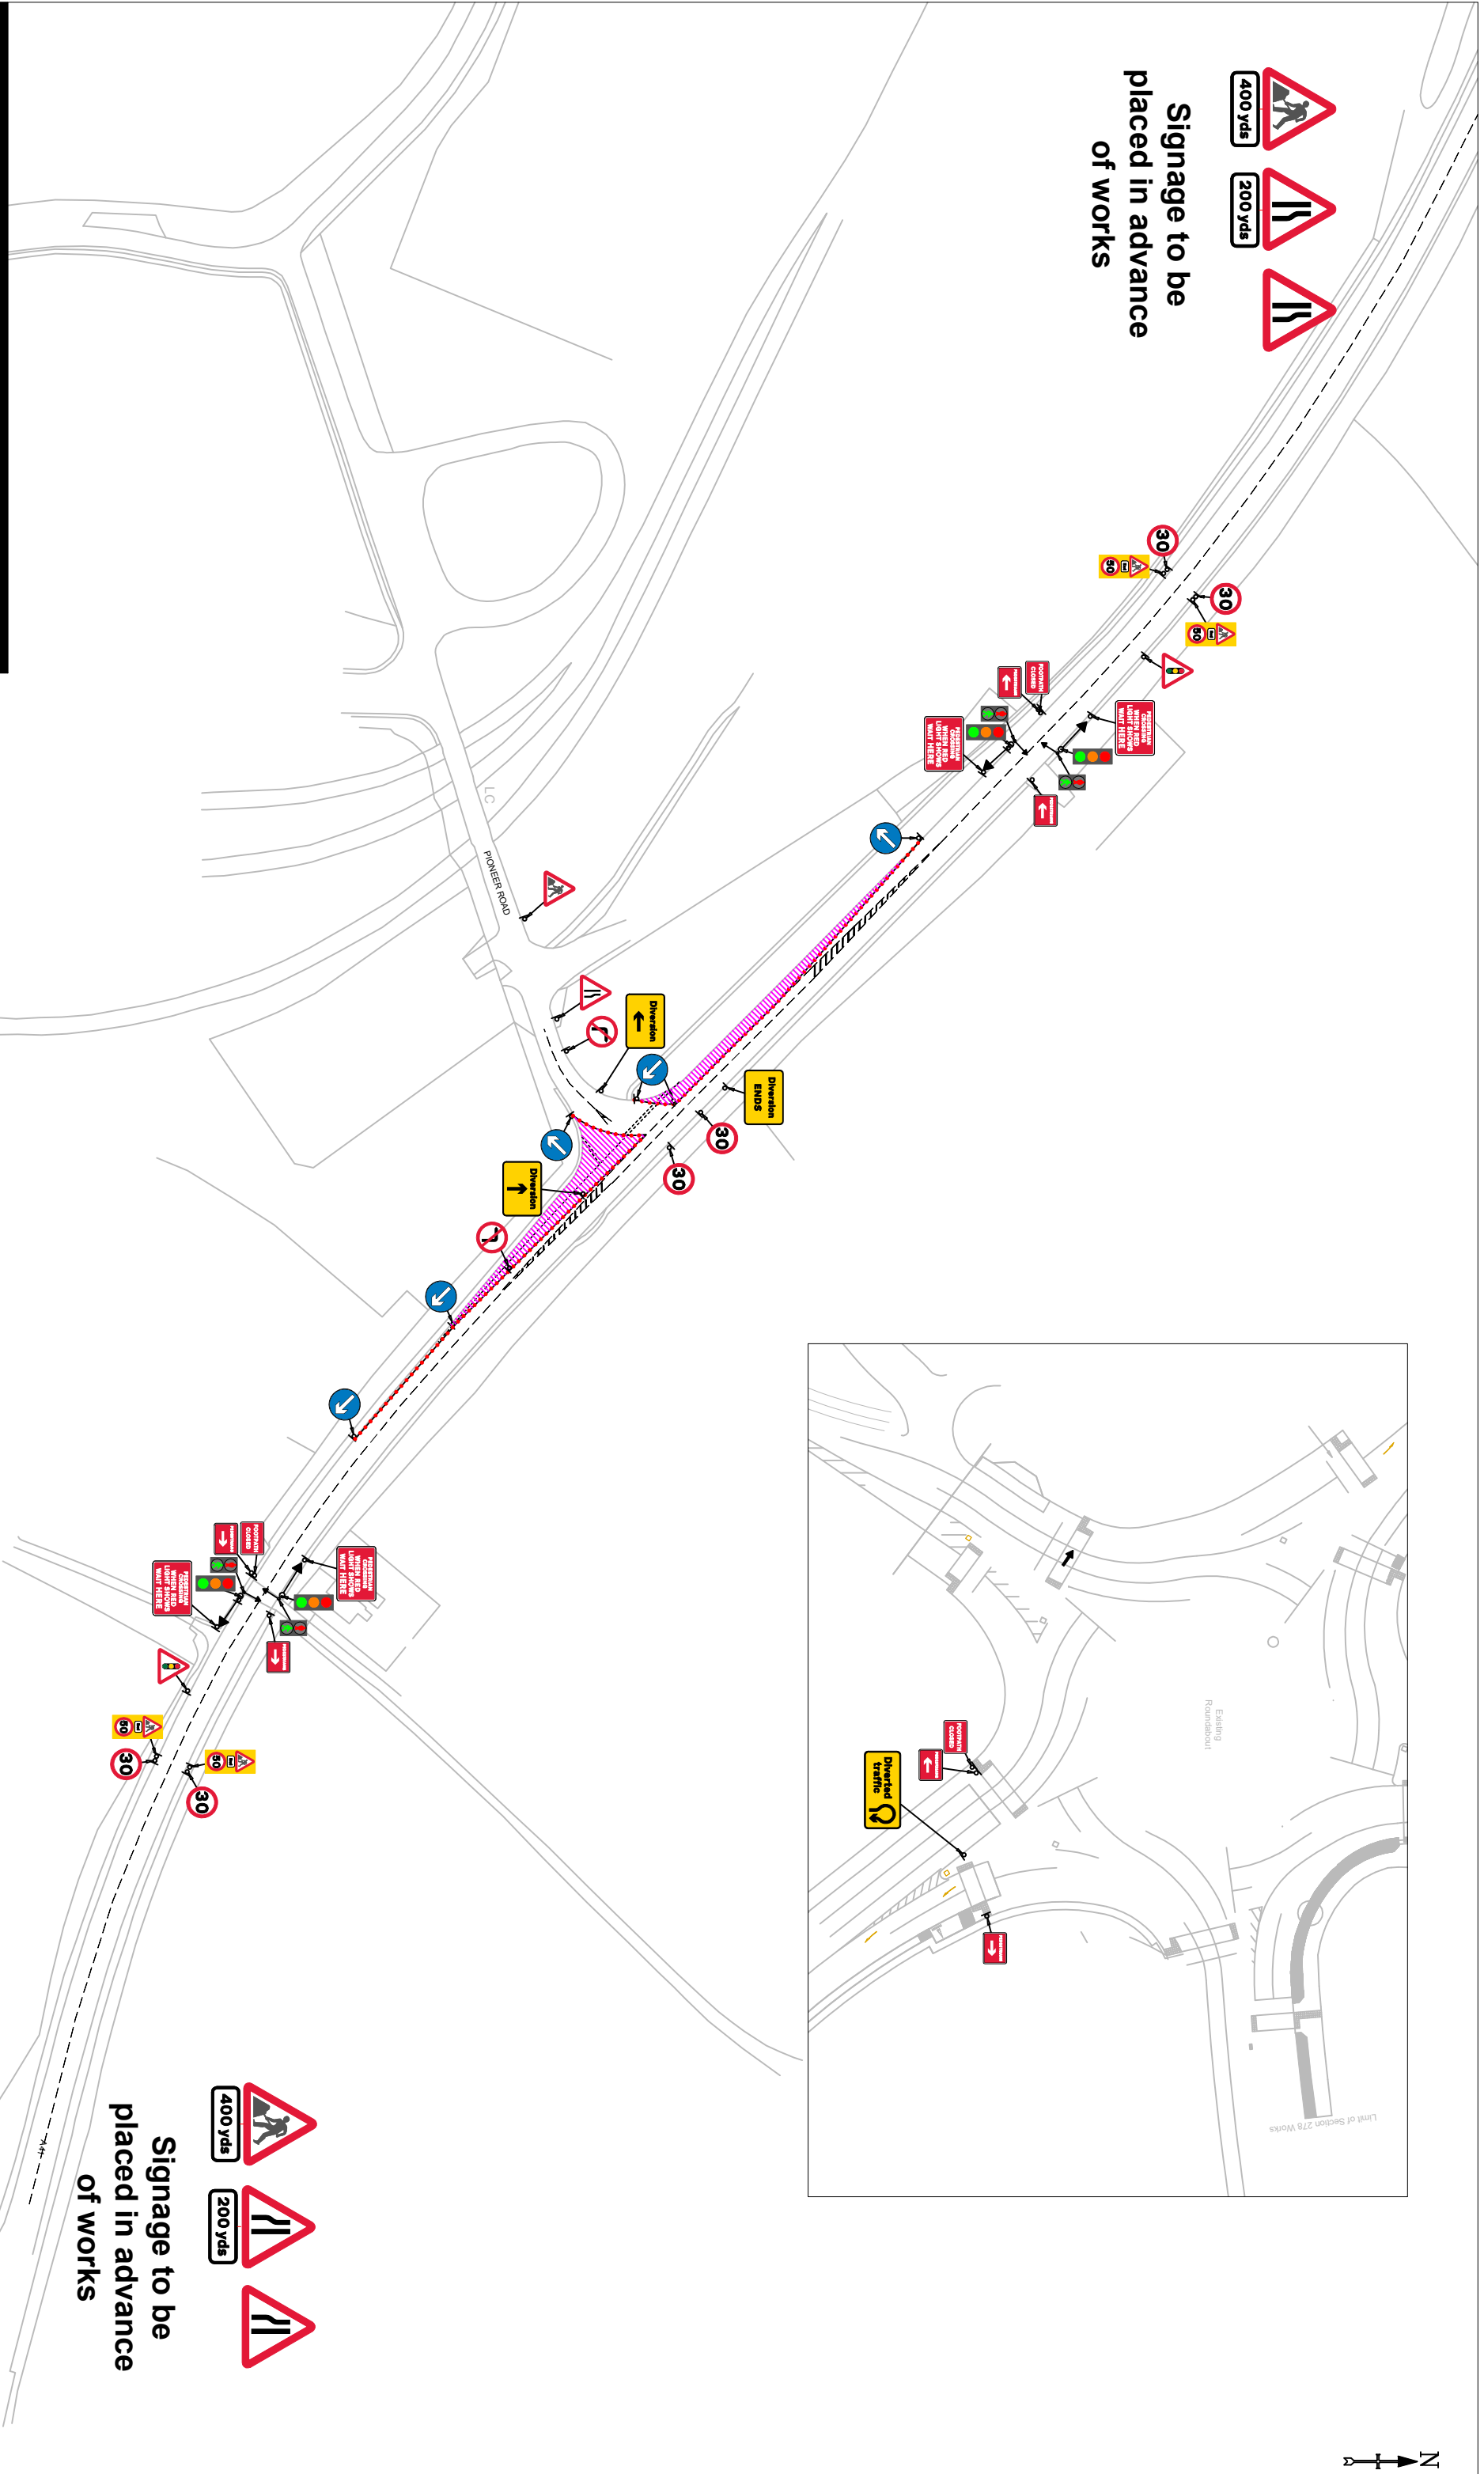

Signage to be placed in advance of works

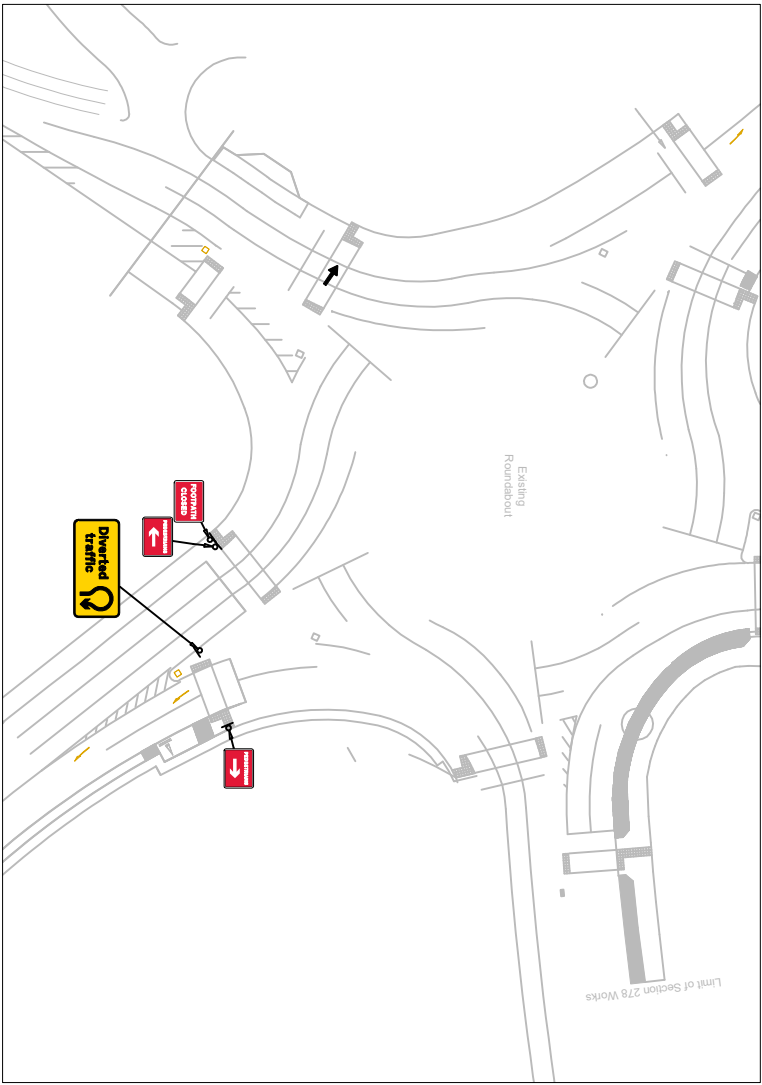

Signage to be placed in advance of works

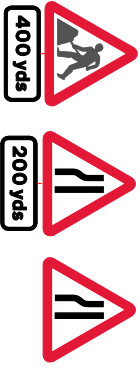

planning@ltmdesign.co.uk

Address


Drawing Notes

1807 Date Surveyed Customer
LP Date Drawn 01-08-21
LP Phase Number 1a of 4
MP Page Number 1 of 1

Pioneer Roundabout
Bicester

Absolute minimum 3.0m running lane to be maintained at all times for all vehicle types.
Footpath to be closed, pedestrian diversion to cross and cross back at Rodney House Roundabout

- Area of Works
- Temp Traffic Signals
- 900mm/1200mm Road Signs on 'A' Frames
- 750mm Road Signs
- 750mm/1m Road Cones

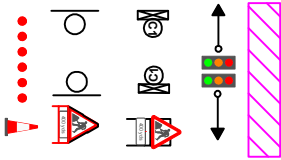

12AB&D TRAFFIC MANAGEMENT

PLANNING

CAD DRAWINGS

01582 726096

planning@ltmdesign.co.uk

Customer :

Survey By

Checked By

CAREYS

WE CARE

Customer :
Survey By
Checked By