


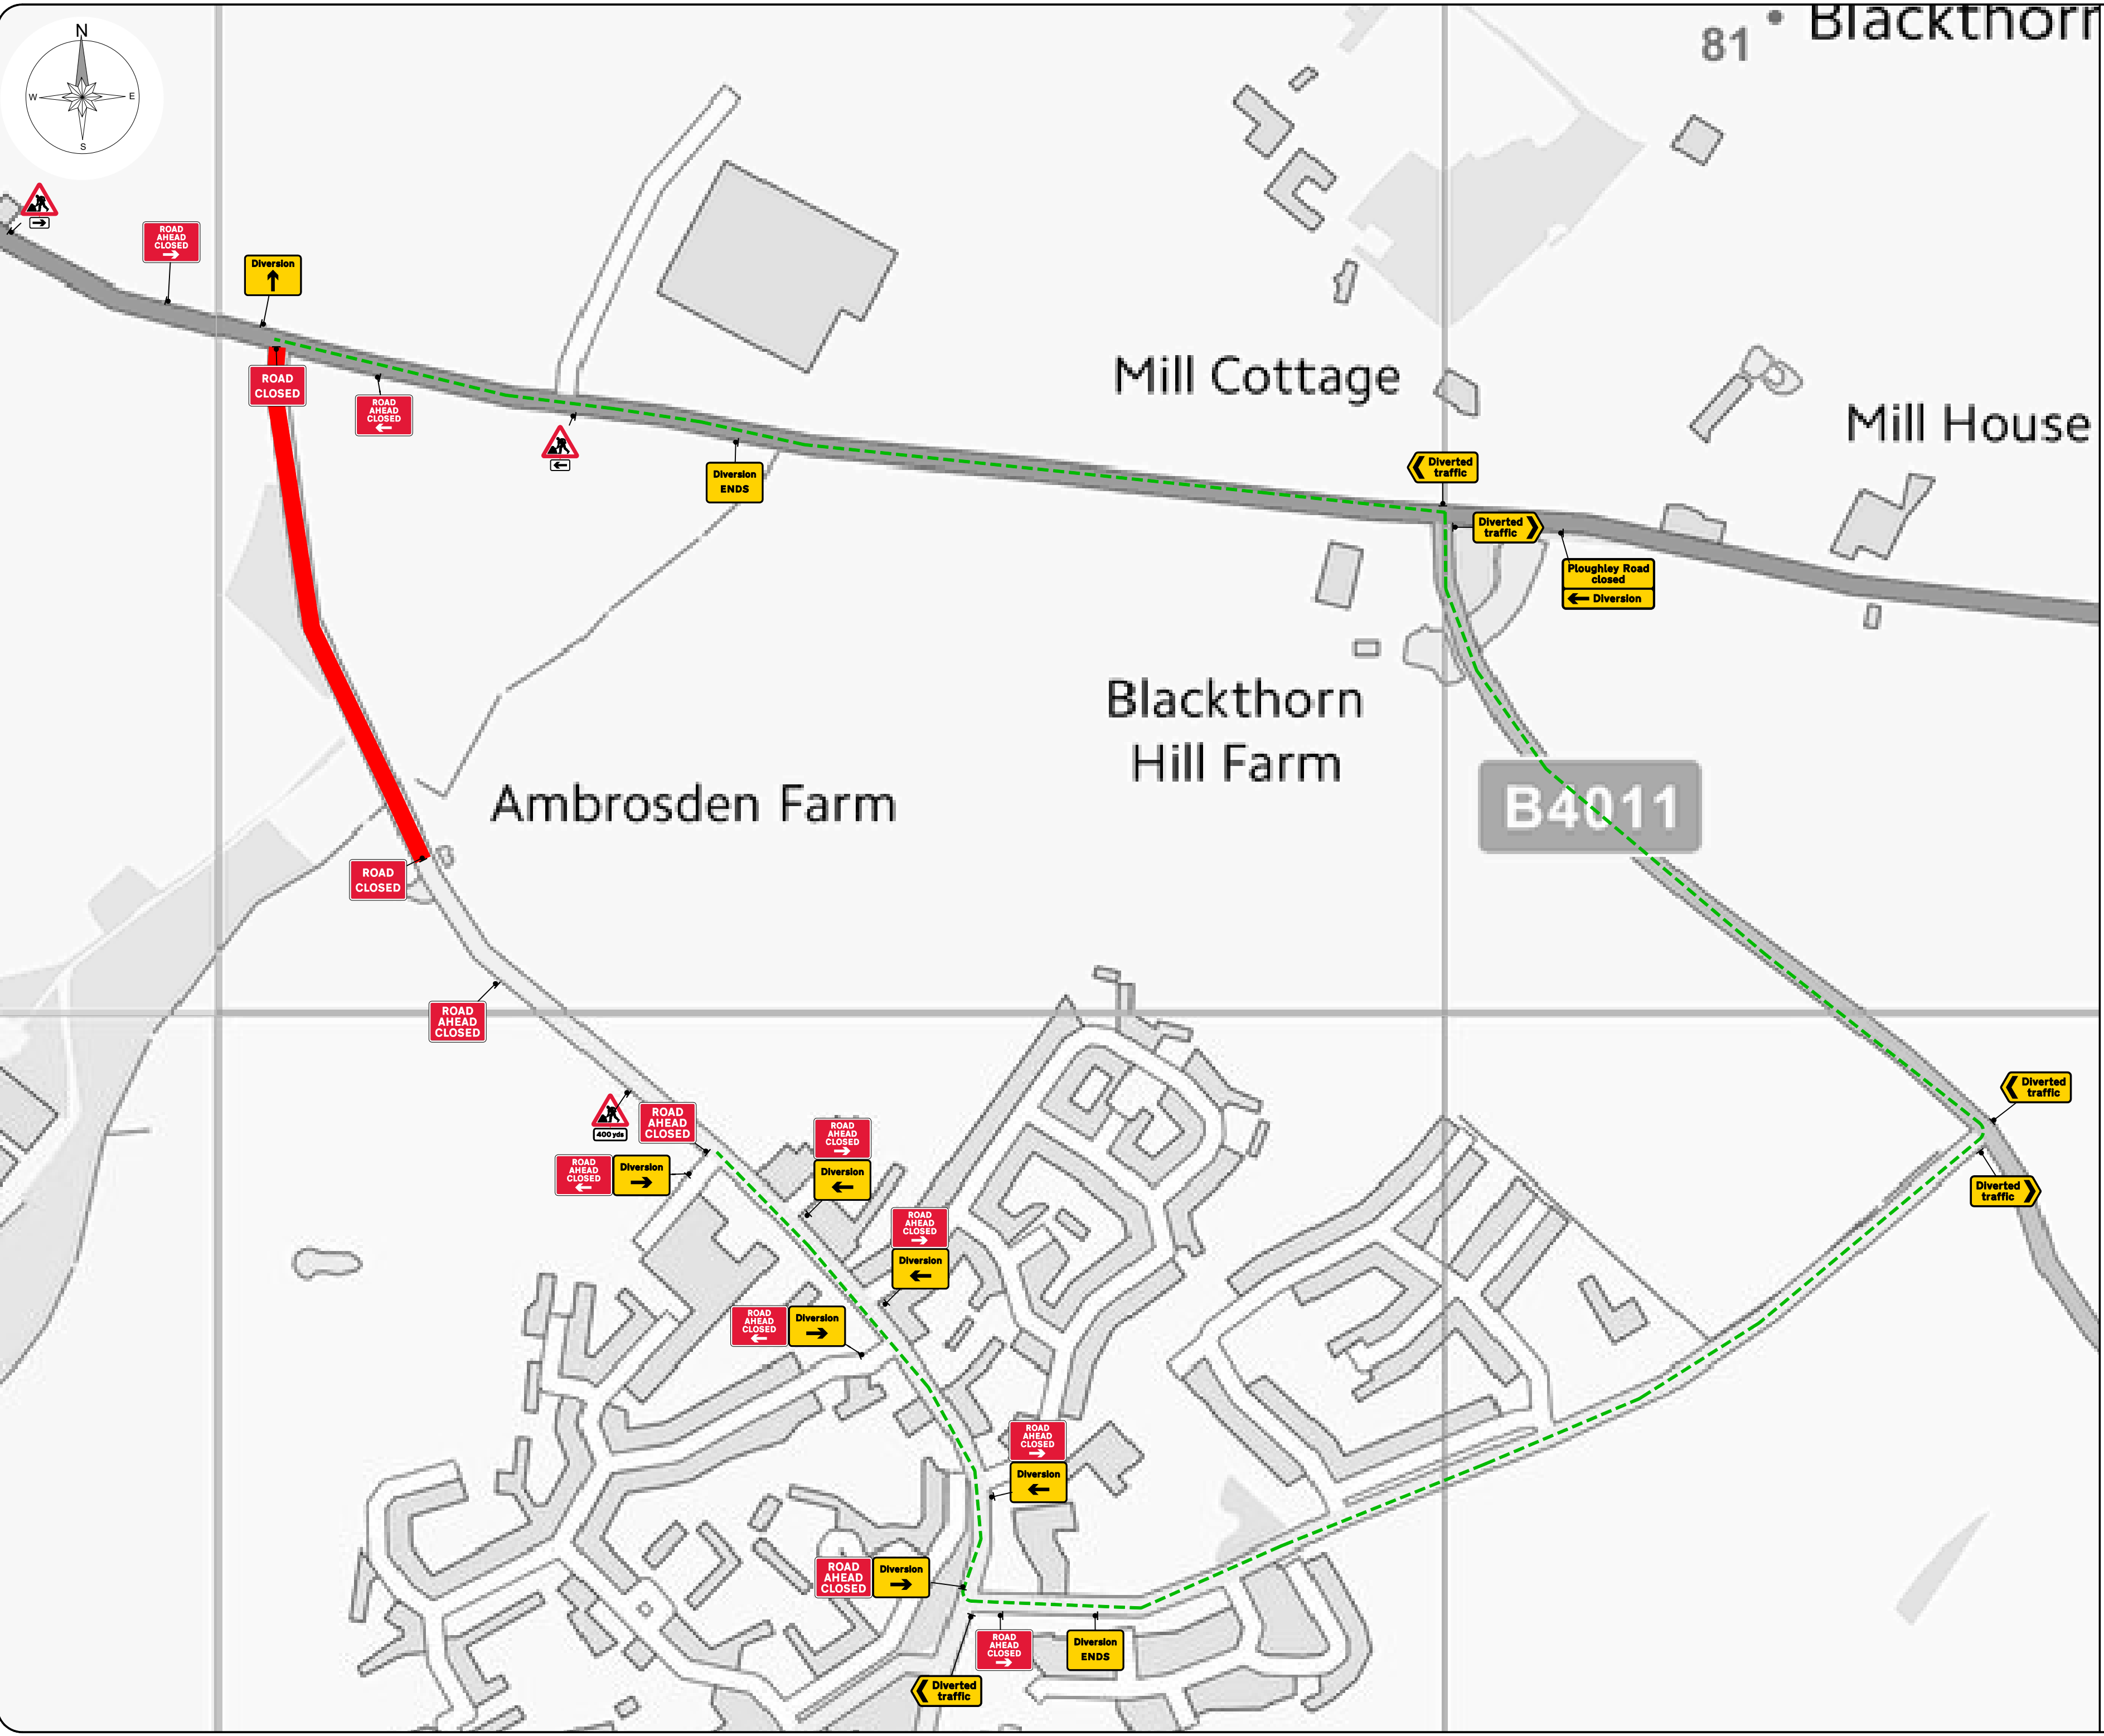

Key:			
	Line of Works		Temporary Traffic Signal
	Works Area		Stop & Go Board
	Road Closure		Permanent Traffic Signal
	Diversion Route		Temporary Ped Signal
	Cone		Existing Bus Stop
	Pedestrian Barrier		3.5T Van
	Temporary Sign		

Notes:	
Min width of sideways safety zone (S)	
Min length of longways clearance (L)	

Rev	Date	Comments	By	Chk

Working in Partnership with

total traffic & event management solutions

Old Arden Brickworks | Bickenhill | Solihull | West Midlands | B92 0DY
t +44 (0)800 819 9001 | f +44 (0)1675 442507
info@traffix.com | www.traffix.com

Project title: Traffic Management		
Drawing title: Proposed Road Closure Ploughley Road Cherwell OX25 2RB		
Date: 11/02/2022	Scale: NTS	Paper: A2
Drawn: MO	Checked: CM	Approved: KR
Project Number: TFX KR5191	Drawing Number: 001	Revision: -

This drawing is copyright & the property of Traffix & must not be copied in whole or in part without their written permission. Copyright is reserved. ©
This drawing must not be scaled.
The Contractor is to report all discrepancies & errors to the Contract Manager prior to works commencing.